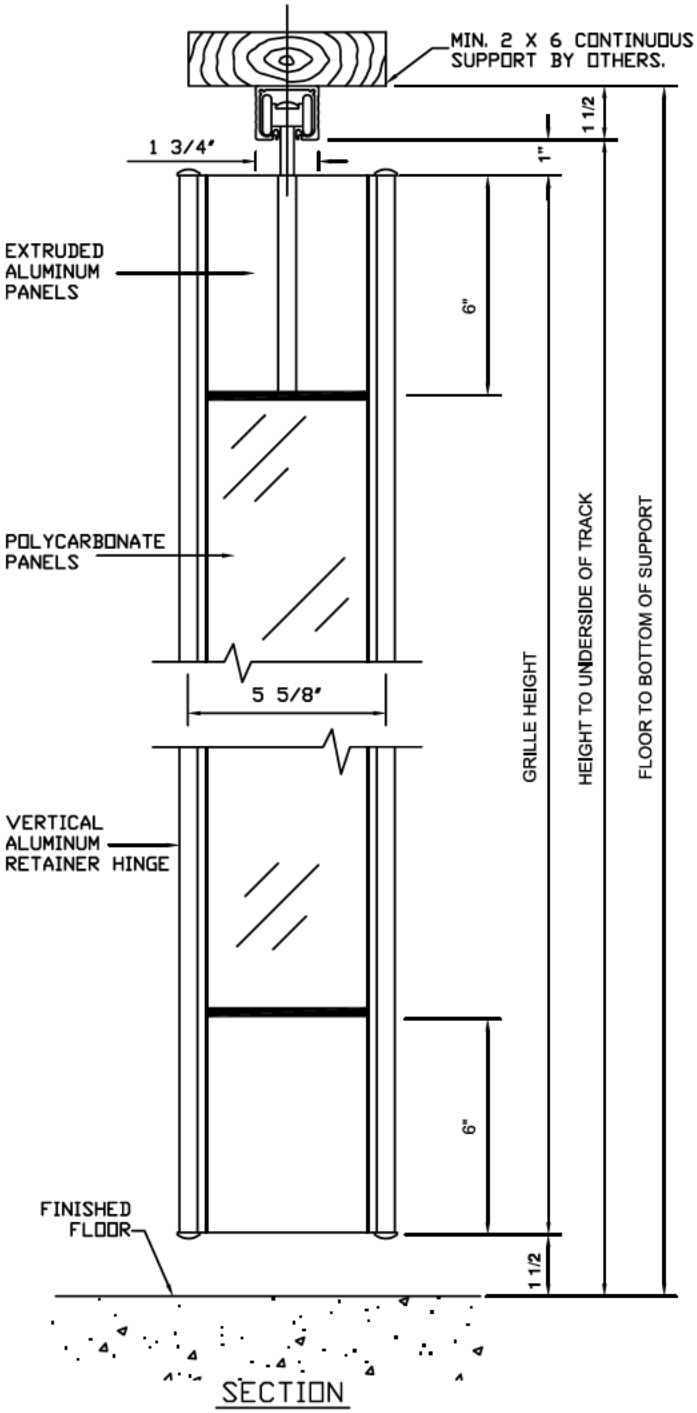

SECTION

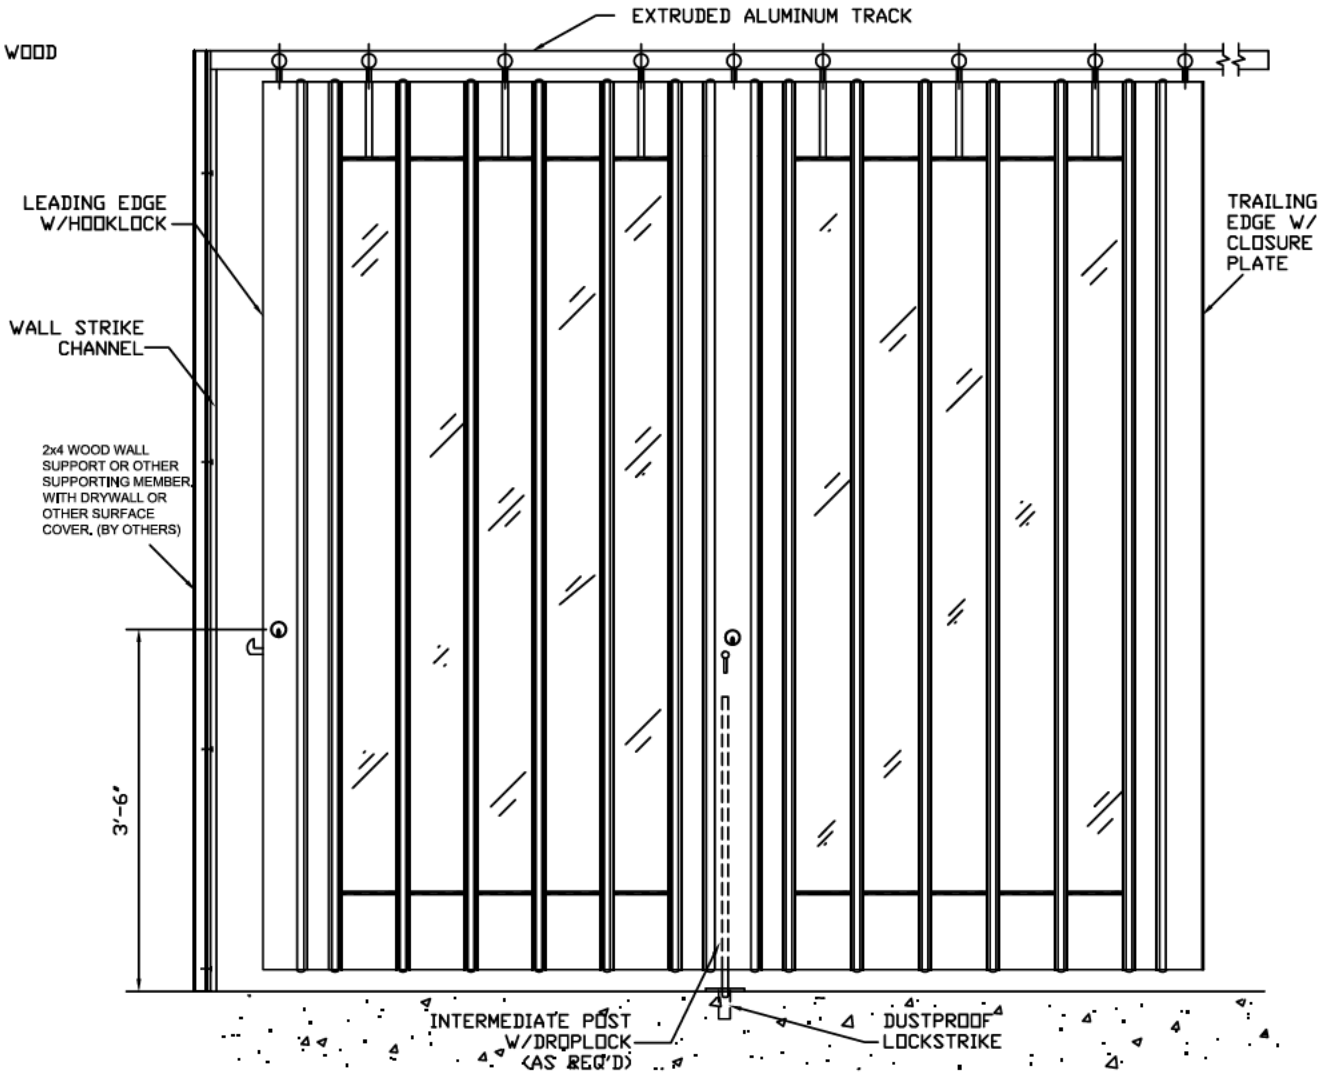

ELEVATION

SEE DRAWING NUMBER FOR PLAN OF OPENING.

FINISHES:

POST:
CLEAR ANOD.

TRACK:
CLEAR ANOD.

CURTAIN:
CLEAR ANOD.

STRIKE:

NOTES:

1. POCKETS TO BE BUILT BY OTHERS AFTER GRILLE IS INSTALLED. SIDE OR REAR POCKET ACCESS IS REQUIRED FOR CONVENIENT AND EASY OPERATION.
2. TRACK IS FOR GRILLE SUPPORT ONLY. CEILING OR OTHER CLOSURES MUST NOT BE SUPPORTED BY OR ATTACHED TO GRILLE TRACK.
3. ALL CURVED TRACK BENDS ARE 12" RAD.
4. LENGTHS OF TRACK MAY NEED TO BE TRIMMED IN FIELD TO SUIT OPENING DIMENSIONS.

METRO DOOR
99 SMITHTOWN BYPASS
2nd FLOOR
HAUPPAUGE, NY. 11788
(800) 669-3667

VISIONGUARD SLIDING GRILLE

PROJECT:

REVISIONS			MK:	QTY:
LTR	DATE	DESCRIPTION	CONTRACT NO:	
BY:		CK:		
DATE:			DWG.	OF